1
2B

SIDE PROFILE 18MMx137MM ASSEMBLED

SCALE 3"=1'-0"

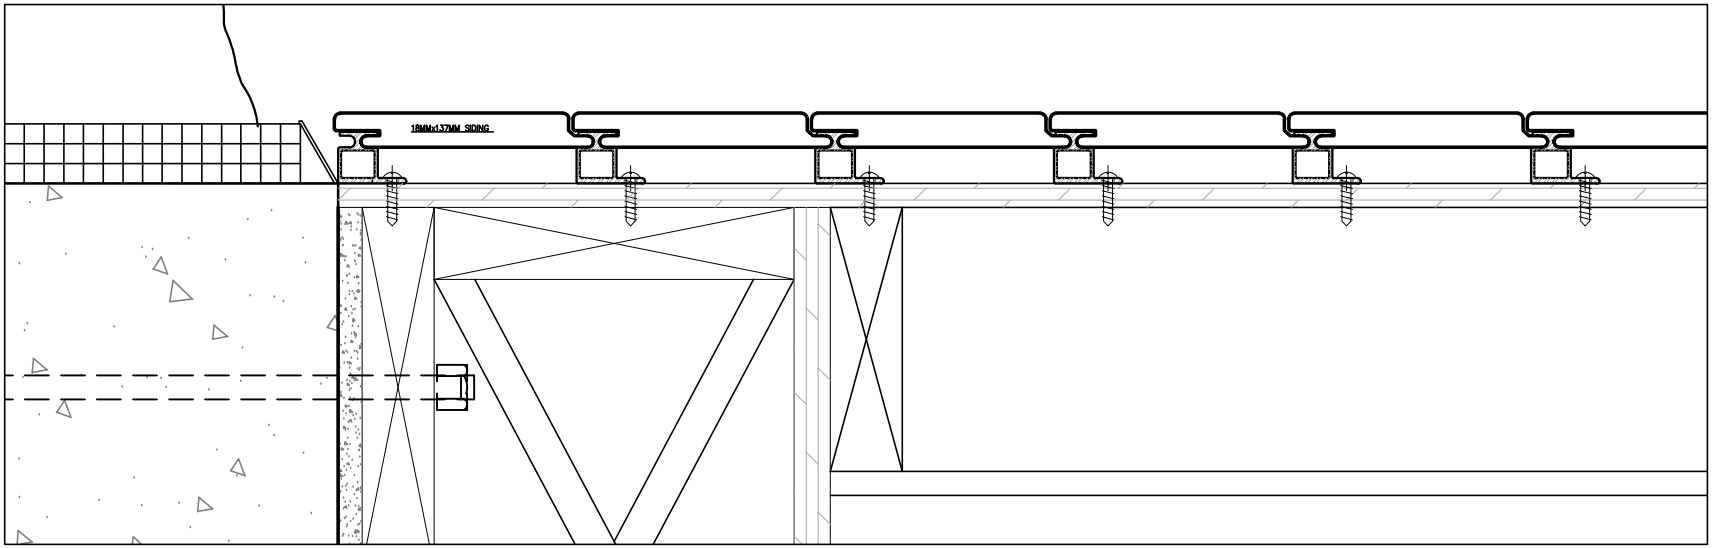

REVISED BY: -	REVISION NO.: 0	PAGE NO.: 2B	DASSO	PRODUCT:	NAME:
REV. DATE: -				TITLE:	LOCATION:
SAP V 9_15			115 C Twinbridge Drive Pennsauken, NJ 08110 www.TesoroWoodsInc.com (609) 589-3100 ©2013	DRAWN BY: WSR / DATE: 8/5/13 / SCALE: AS NOTED / CONTACT: -	
				FILE: 9_15 DASSO SIDING PROFILES.DWG / PRINTED: 9/15/2013 5:29 PM	SHIP DATE: -